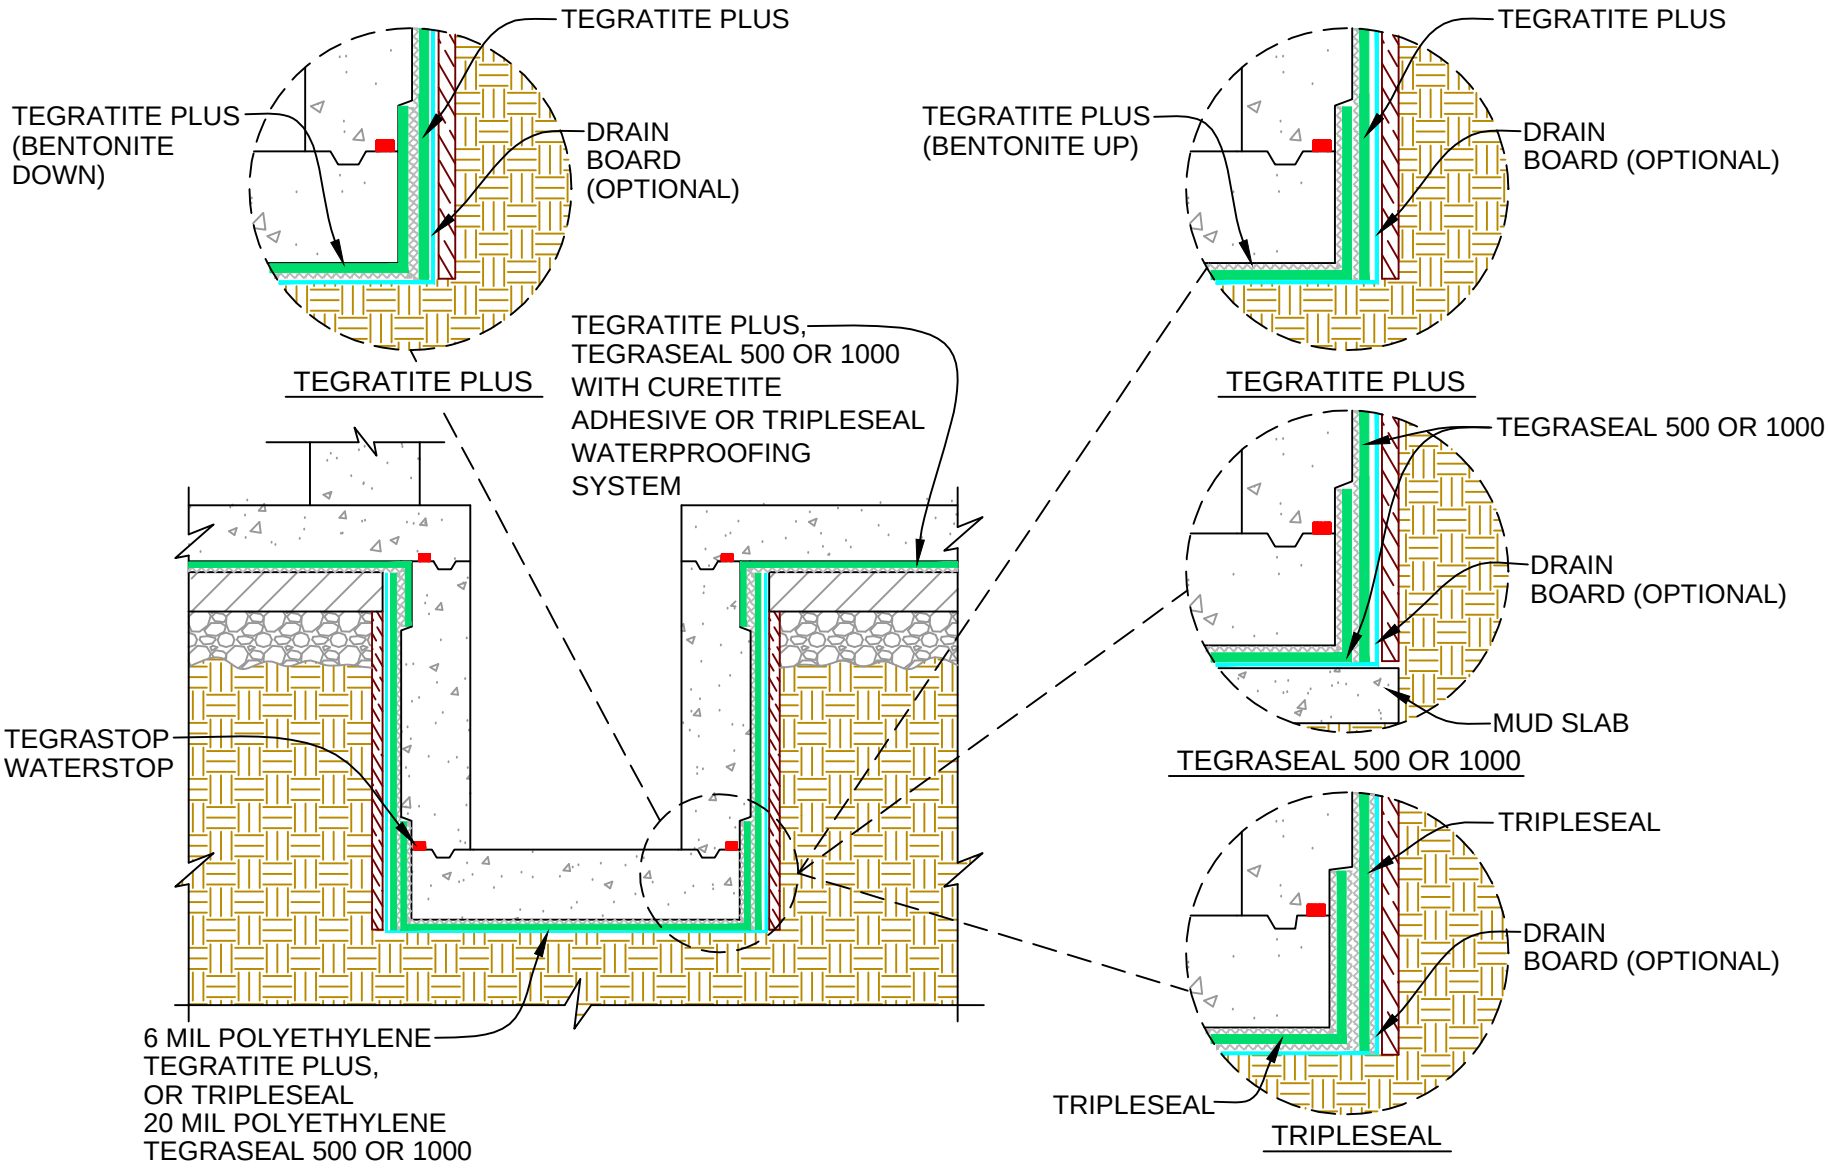

TEGRASEAL
Done Once. Done Right.
Tel: 952-888-1816
Web: www.tegraseal.com

ELEVATOR PIT CROSS SECTION DETAIL

ALL SEAMS ADHERABLE WITH TEGRASEAL MASTIC ADHESIVE

Details: UNDER SLAB DETAILS

Date Issued: 05/11/2010

Scale: NONE

Drawing No.: 0704-02